




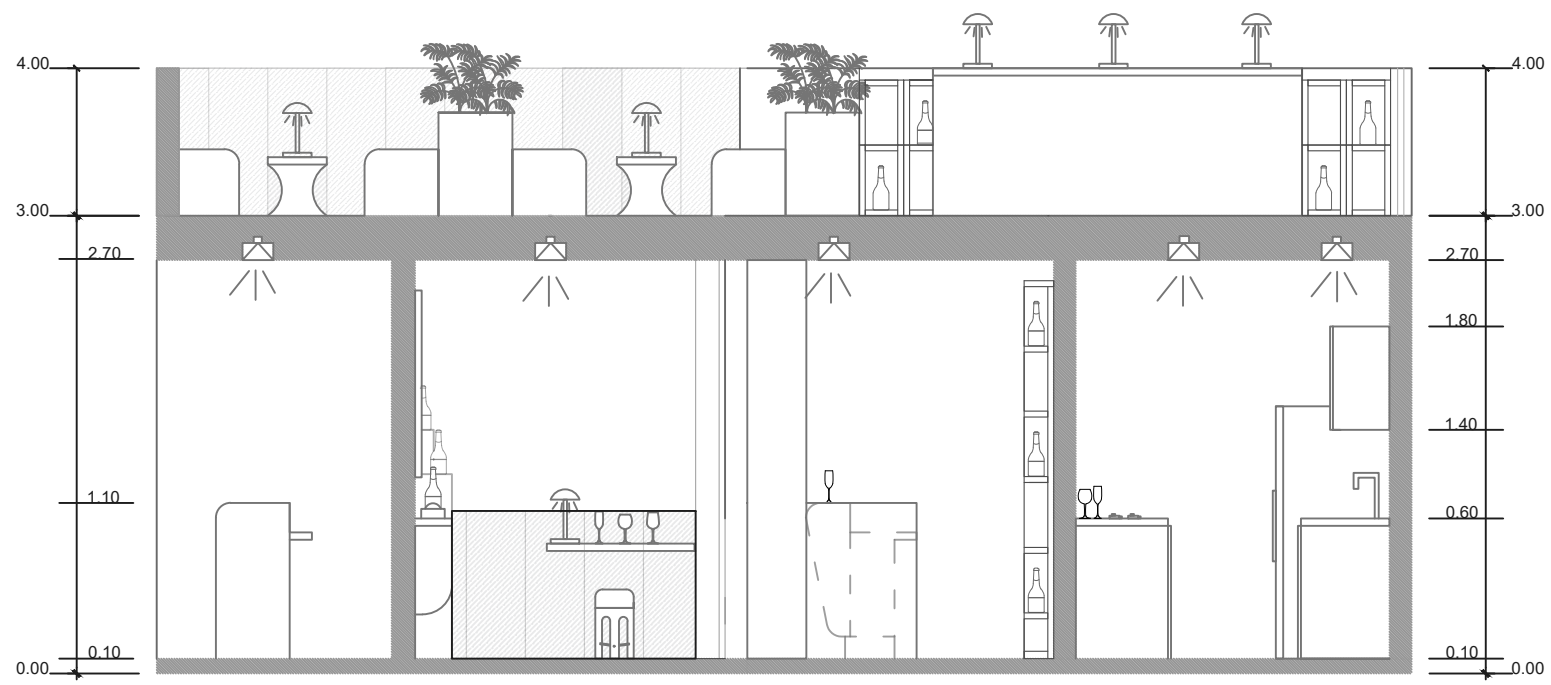


SECTION AA'

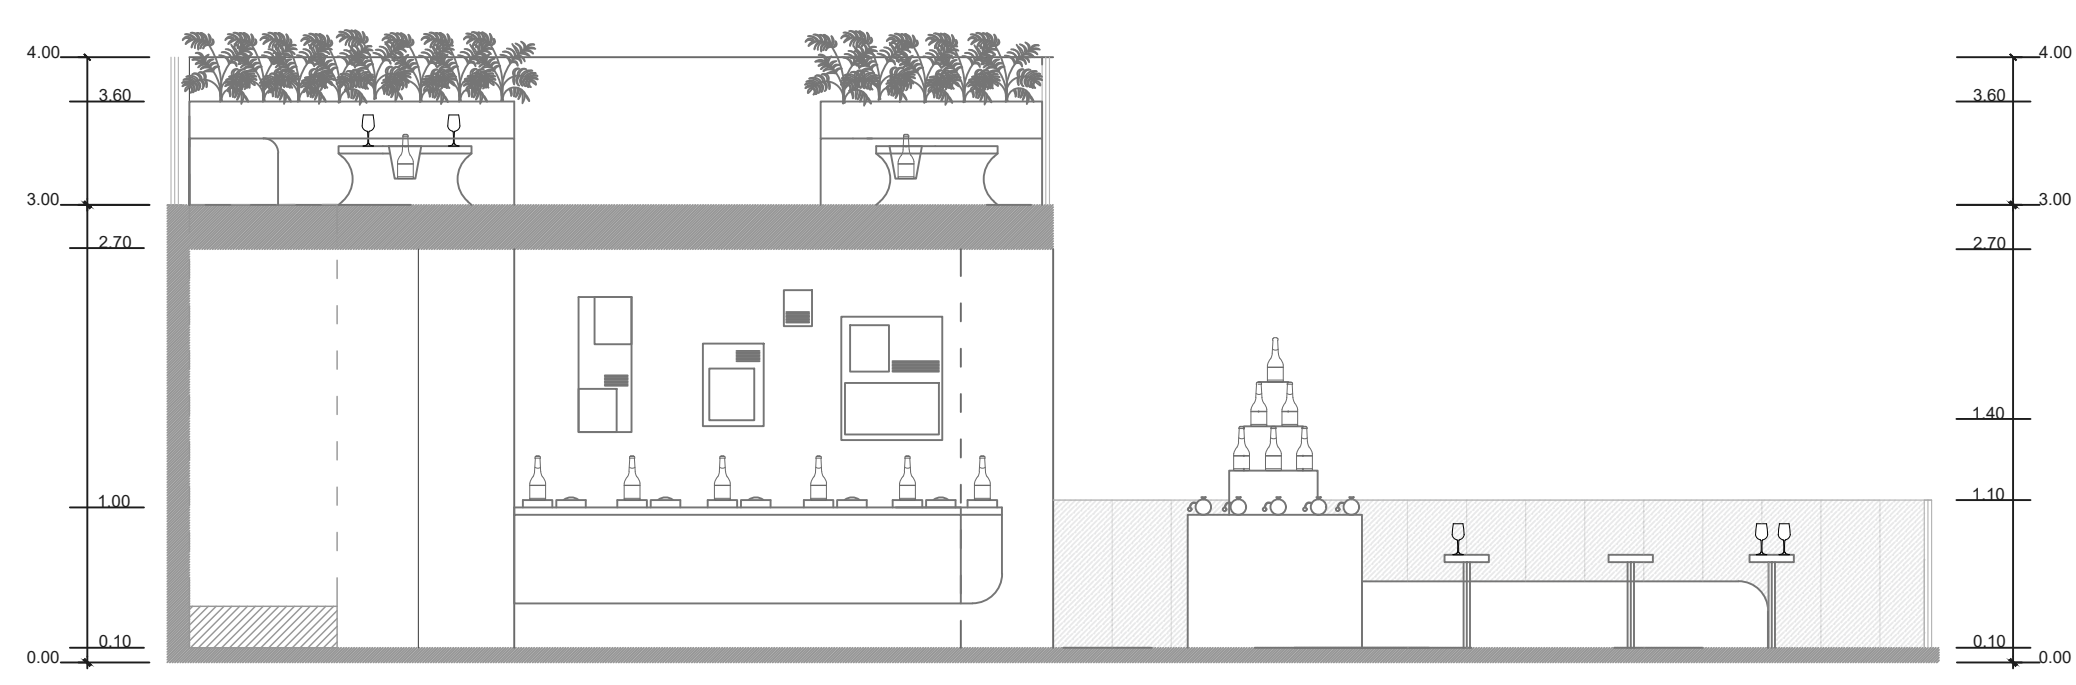


SECTION CC'

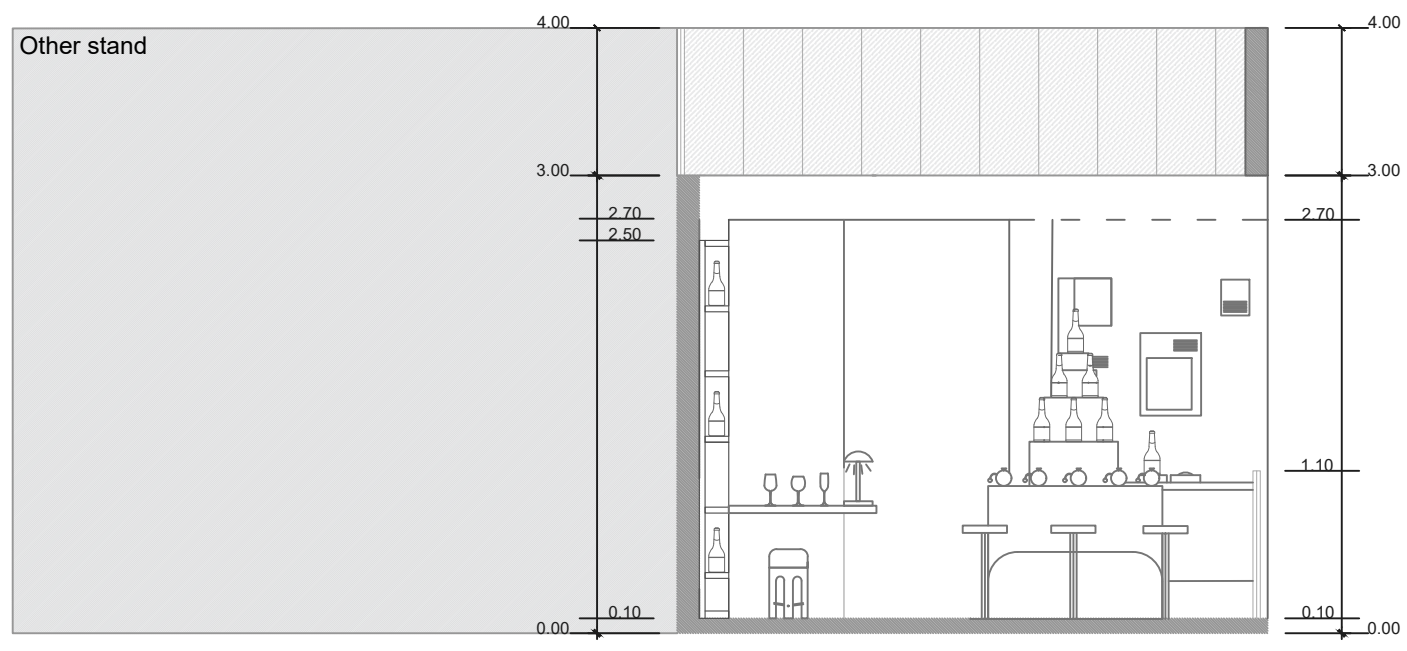


SECTION BB'

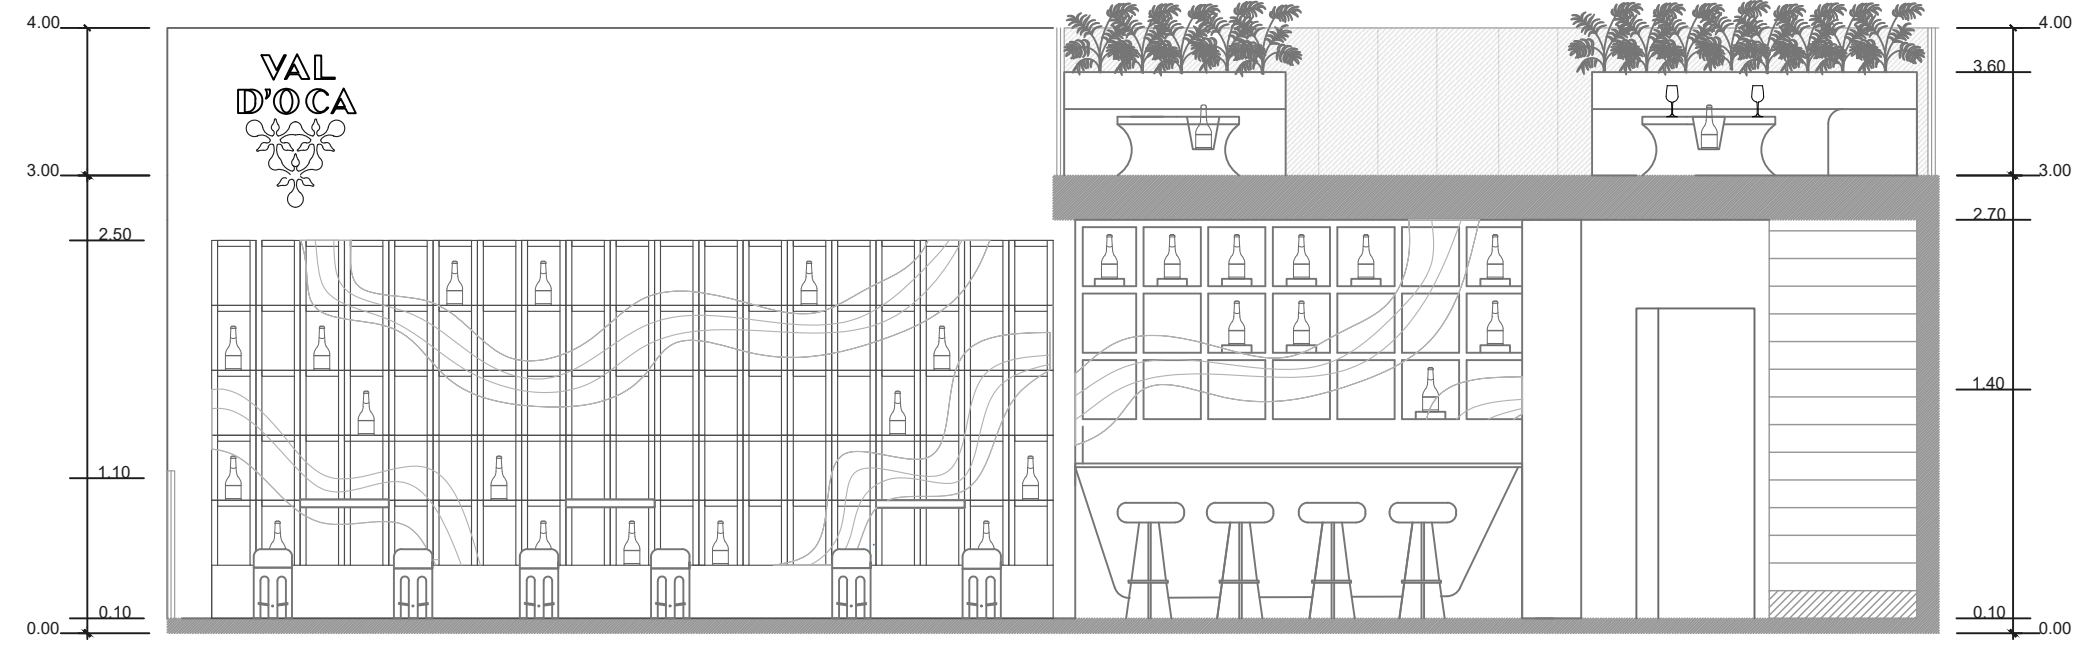

SECTION DD'

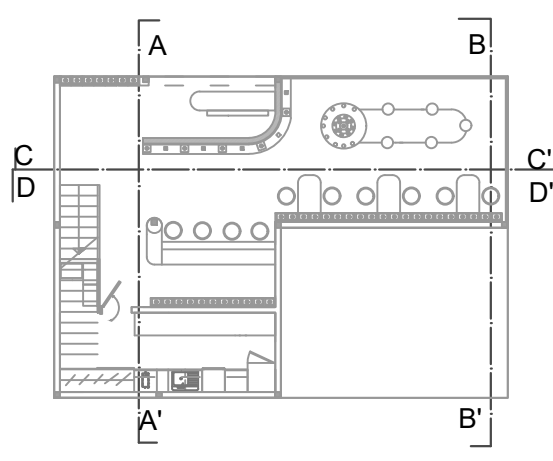

FIRST FLOOR

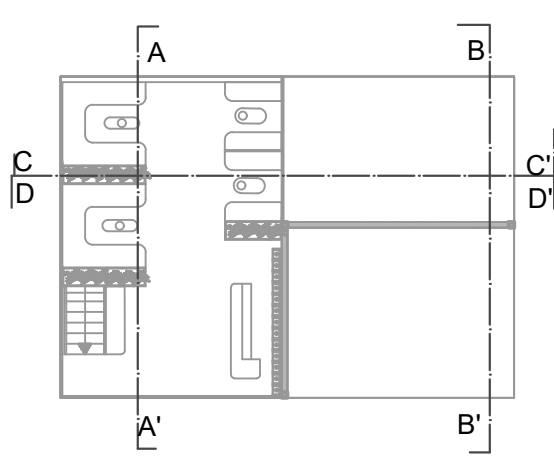

SECOND FLOOR

	IED Milano Interior Design Course 3Yeng 24-25			
	Subject: Product Design Professor: Roberto Di Stefano			
	Student's Name: N.Isuf R.Sagi A.Varbanova G.Vasileva			INT A
01/07/2026	Measure unit: cm	Scale: 1:50	Format UNI A2	DWG nr:
Drawing name: Val D'oca - Sections				5